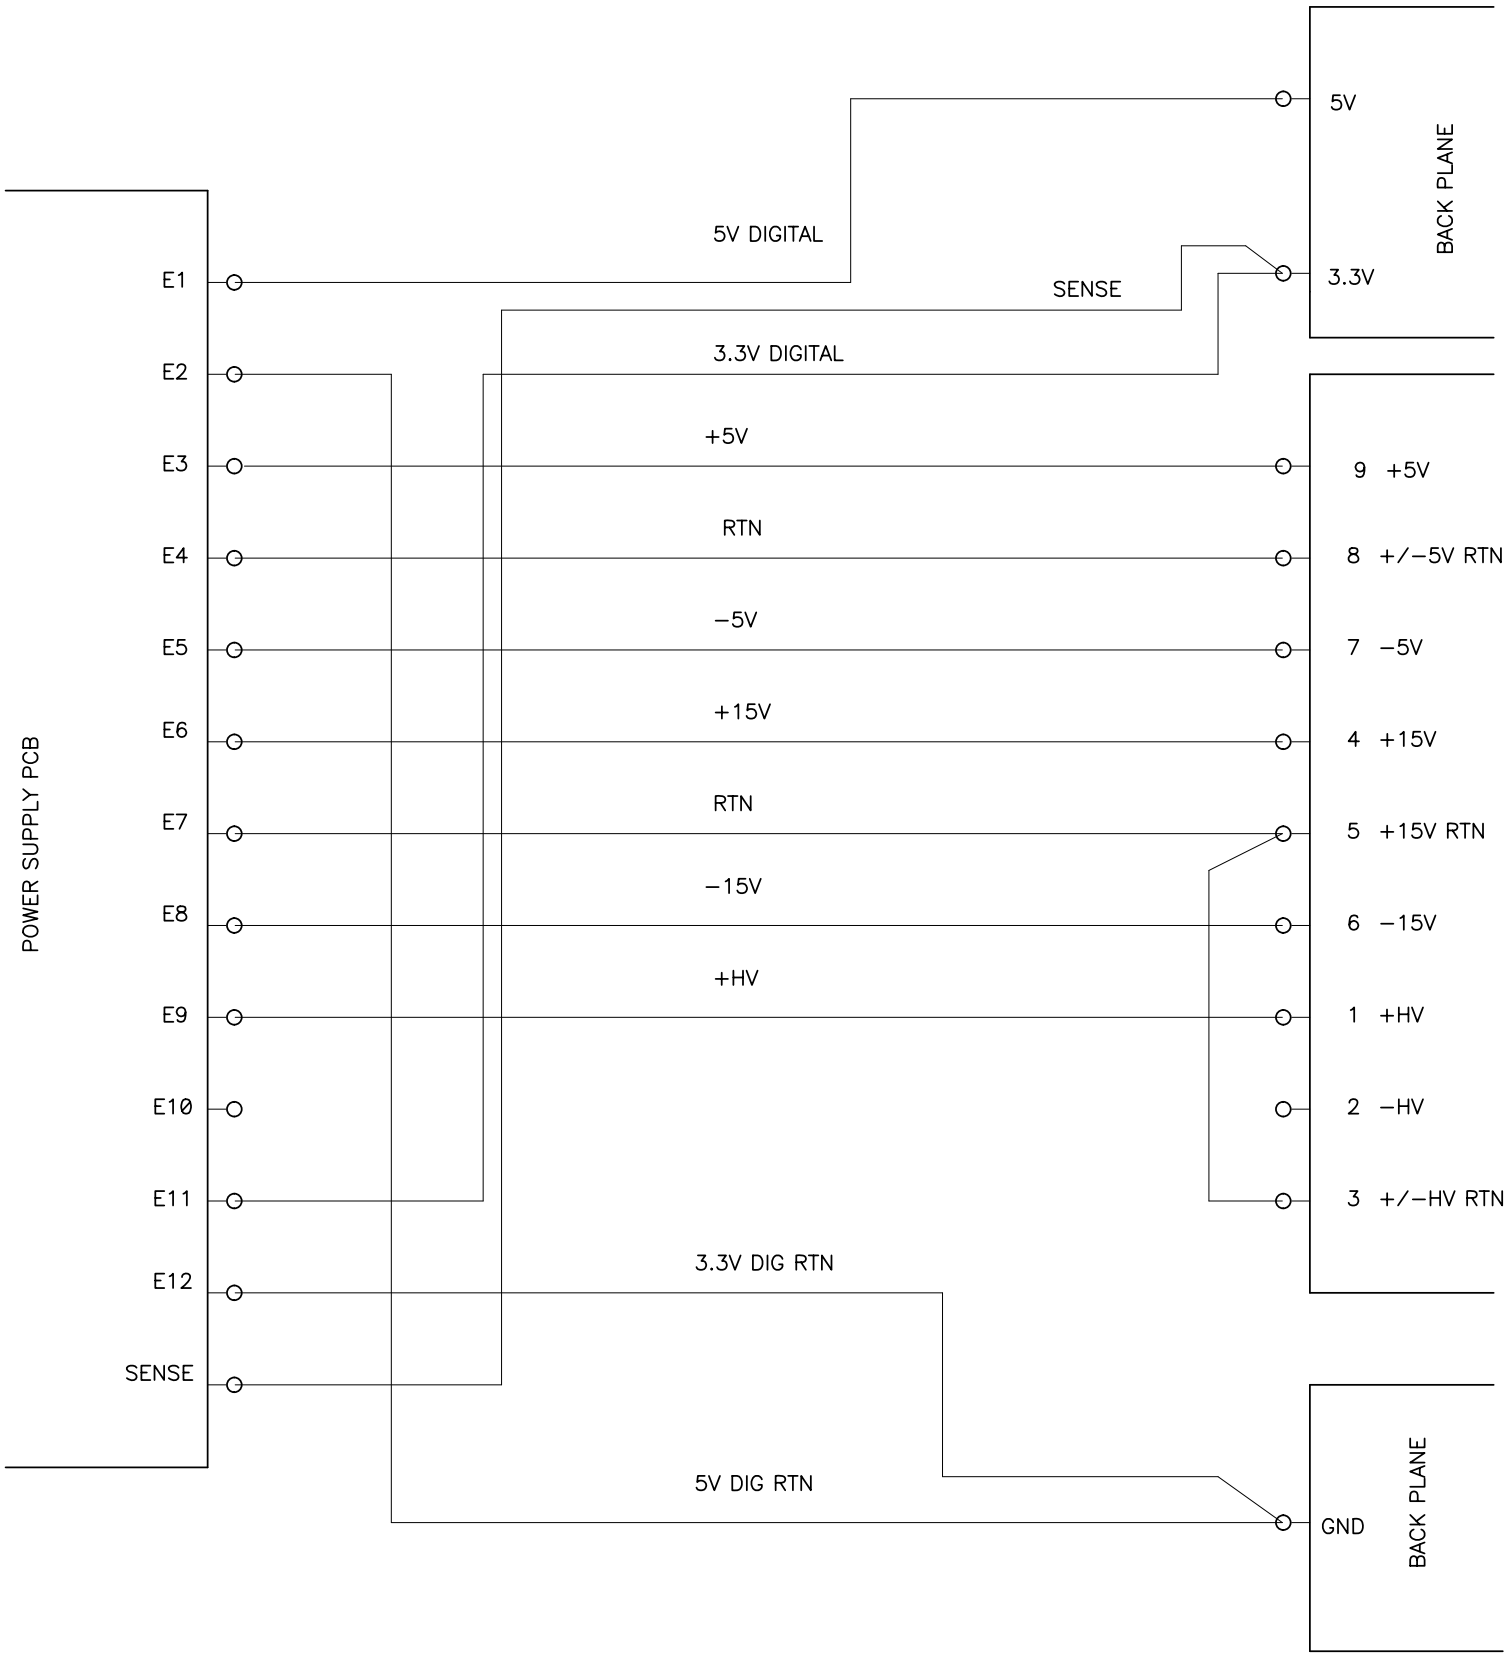CONECTION OF THE POWER SUPPLY TO THE BACK PLANE OF THE DHE